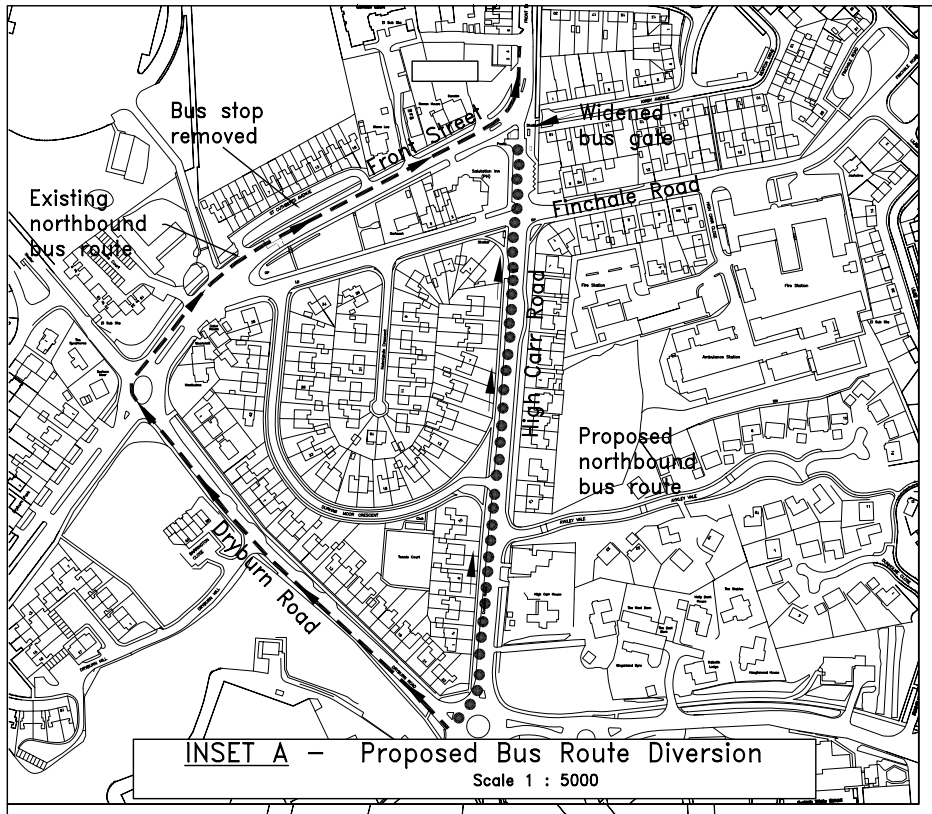

INSET A – Proposed Bus Route Diversion
Scale 1 : 5000

This map is reproduced from Ordnance Survey material with the permission of Ordnance Survey on behalf of the Controller of Her Majesty's Stationery Office @ Crown copyright. Unauthorised reproduction infringes Crown copyright and may lead to prosecution or civil proceedings. Durham County Council 100049055 2010

This drawing supersedes
Drg. No. 651/40060/PD10

Rev/ Amdt	Approved By			Description Of Amendments
	Name	Date	Sign	
0/–	D.Ba	Nov'10	D.Bainbridge	

DRAFT
SUBJECT TO AMENDMENT

Durham County Council

HIGHWAY DESIGN

TERRY COLLINS
CORPORATE DIRECTOR,
NEIGHBOURHOOD SERVICES
COUNTY HALL
DURHAM
DH1 5UQ

Project
TRANSIT 15
(Durham to Birtley)

Drawing
C100 Front Street, Framwellgate Moor
Bus Gate Modifications
Consultation Plan

Scales
1:1000

Project/Drawing No.
1086410/PC/01

Rev. 0/–